GROUND FLOOR PLAN 1:100 - CHECK SURVEY

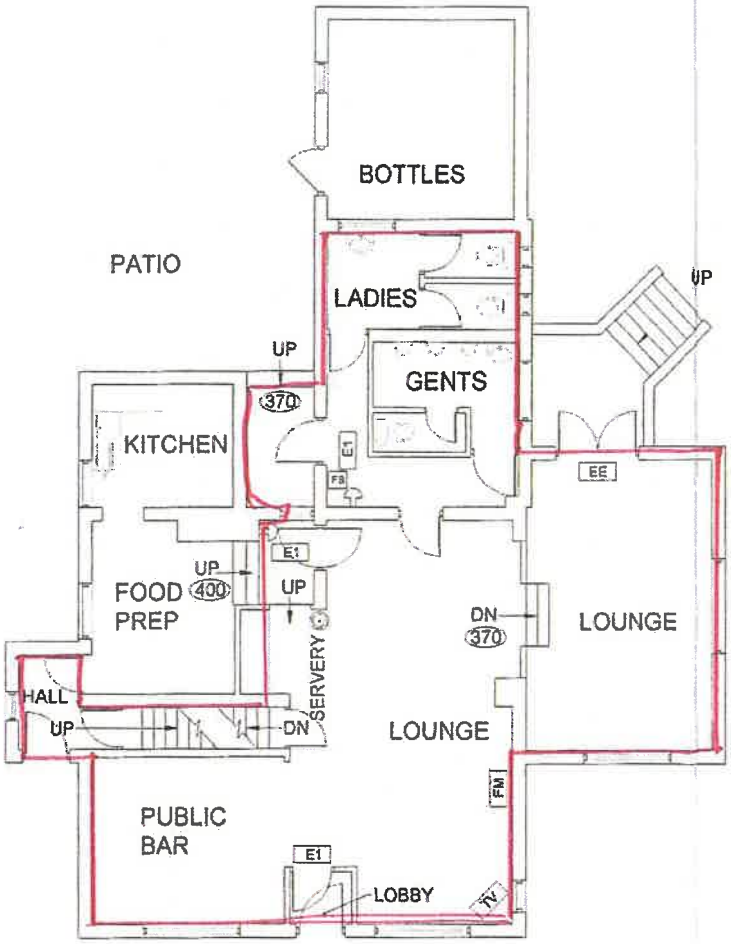

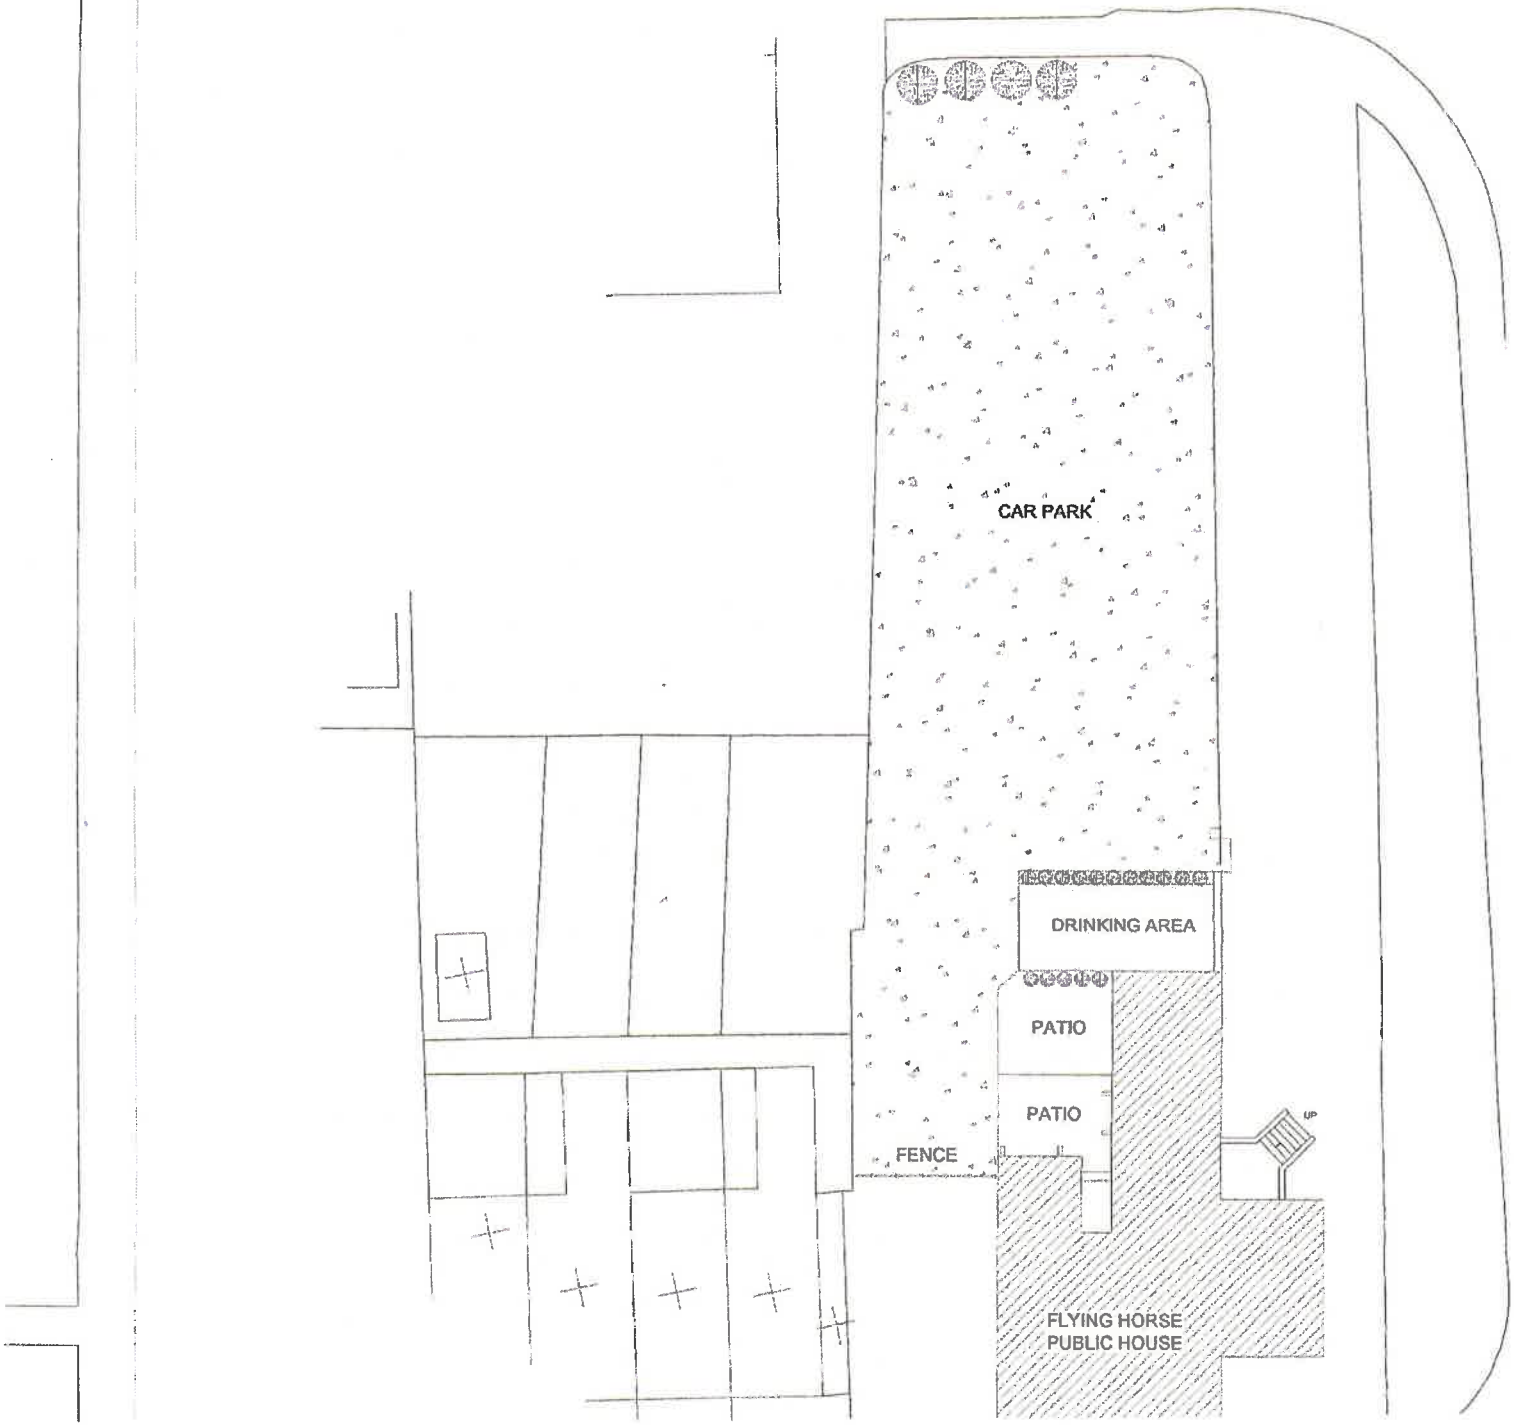
CAR PARK
DRINKING AREA
PATIO
PATIO
FENCE
UP
FLYING HORSE
PUBLIC HOUSE
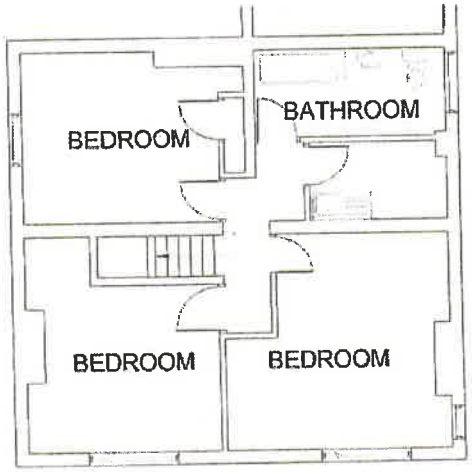
FIRST FLOOR PLAN 1:100 - CHECK SURVEY